



FAHID BEACH

RESIDENCES







THIS IS THE LIFE

A world where vitality, tranquillity, and effortless elegance come together to redefine what it means to live well. Cradled between endless sea vistas and the vibrant rhythm of the shoreline, Fahid Beach Residences offers an elevated sanctuary of calm, as the pulse of Fahid Island's beach culture unfolds just beyond your door.

ALDAR – ENRICHING PEOPLE’S LIVES

At Aldar, we believe well-being begins with where and how you live. That's why Fahid Beach Residences has been thoughtfully envisioned as more than just a coastal address—it's a seamless blend of refined living, beachside energy, and everyday balance.



ABU DHABI: A CITY SHAPED BY BALANCE

With its expansive coastlines, world-class cultural landmarks, and a growing landscape of opportunity, Abu Dhabi offers a setting where well-being is not just encouraged, but embedded in everyday living. It's a place where nature, community, and thoughtful design meet the dynamic energy of a city always moving forward.



AN ENTIRE ISLAND DESIGNED FOR WELL-BEING

Set along the coast of Abu Dhabi, Fahid Island is the UAE's first island where well-being isn't just a feature, but the foundation. Fahid Island redefines what it means to live well.

Every detail is guided by science: from the air you breathe to the sounds you hear, and the paths you walk. This is a world designed with a single purpose: your well-being.

FAHID ISLAND





A CONNECTED ISLAND ESCAPE

Strategically located in Abu Dhabi, Fahid Island offers both privacy and accessibility, along with easy transfers to and from Zayed International Airport.

YAS ISLAND

5_{MIN}

SAADIYAT ISLAND

15_{MIN}

DUBAI

50_{MIN}

ZAYED
INTERNATIONAL AIRPORT

15_{MIN}

ABU DHABI CITY

20_{MIN}

A CLOSER LOOK AT HOW FAHID ISLAND'S
PURPOSEFUL DESIGN BRINGS WELL-BEING TO LIFE

VIBRANT
WATERFRONT LIVING

Everyday access to invigorating watersports and a 2km waterfront promenade featuring world-class F&B, with a coastline that's never more than 5 minutes away.

7.5 ACRES OF OPEN SPACE
PER 1,000 RESIDENTS

30% of the island is dedicated to nature, including parks, gardens, and green trails.

SELF-CONTAINED
COMMUNITY

Everything you need is here: schools, healthcare, retail, dining, leisure, clubs, and events.

15KM OF INTERCONNECTED
FOOTPATHS

Pedestrian-friendly footpaths and shaded walkways connect the island's landscape with its social spaces and amenities that encourage active, healthy living.

EVERY HOME WITHIN 250M
OF OPEN GREENERY

Whether for play, sport, or peace, residents will always find natural spaces just a short walk away.

COMMUNITY SPACES &
CULTURAL PROGRAMMES

A masterplan that brings people together through spaces for socialising, island-wide community initiatives, clubs, and programmes.

2X MORE WELLNESS
FEATURES

To elevate everyday well-being, Fahid Island offers nutrition programmes, artisanal food outlets, a world-class wellness clinic and the island's exclusive racquet club, The Palmerie.

DIVERSE COASTAL
ENVIRONMENTS

From white sand beaches to mangrove shores, each offers unique views and activities.

BOUTIQUE SHOPPING
BOULEVARD

Direct access to Coral Drive's unique retail concepts, cafés and galleries.



FAHID BEACH
RESIDENCES



01



NATURAL MANGROVE FOREST

PHOTOSYNTHESIS AND MEDICAL-GRADE AIR-FILTRATION SYSTEMS KEEP AIR 80% CLEANER



04



NETWORK OF FOOTPATHS & SHADED WALKWAYS

15KM OF INTERCONNECTED FOOTPATHS AND SHADED WALKWAYS FOR EASY, YEAR-ROUND WALKABILITY



06



11KM SHORELINE

ACCESS TO THE EXPANSIVE 100,000 SQ.M BEACH WITHIN 5 MIN FROM ANYWHERE ON THE ISLAND



03



BERM PARK

A GREEN ACTIVE ZONE FOR FITNESS AND EXPLORATION WITH A 10KM RUNNING LOOP

05



GREENERY & OPEN SPACES

7.8 ACRES PER 1,000 RESIDENTS WITH NO HOME MORE THAN 250M FROM OPEN GREEN SPACE

02



STRATEGICALLY PLACED BERMS

6-7M HIGH BERMS ACT AS ACOUSTIC AND VISUAL BARRIERS



09



CYCLING TRACKS

FEATURES 3 DIFFERENT TYPES OF ROUTES: FAMILY-FRIENDLY, FAST-PACED AND MOUNTAIN BIKING TRAILS

08



WATERFRONT PROMENADE

2KM WALKWAY OF VIBRANT RESTAURANTS AND ART SPACES

07



COMMUNITY SPACES

DESIGNED TO INCREASE SOCIAL INTERACTION WHICH CAN EXTEND LIFE UP TO 15 YEARS

THE SCIENCE OF WELL-BEING

Explore how Fahid Island's masterplan makes well-being a way of life



KOICHI TAKADA

ARCHITECT OF FAHID BEACH RESIDENCES

"Every home in Fahid Beach Residences is oriented to maximise exposure to the beach and sea. This inclusive approach ensures that residents maintain a visual connection to the water, reinforcing a sense of harmony with nature and enriching the community experience."



BEACHSIDE LIVING INFUSED WITH WELL-BEING

Immerse yourself in refined coastal living with elegant seaside residences thoughtfully designed to nurture your well-being. Natural light, open layouts, and calming surroundings create a sense of ease and balance—every day.





DIVE INTO BEACH CULTURE

Situated in the vibrant hub of Fahid Island, residents enjoy seamless access to a world of experiences. From chic boutique shopping on Coral Drive to the finest dining along the waterfront promenade, to a beach club and watersports hub right next door, life here flows effortlessly between energy and calm.

EMBRACE THE SHORELINE

Discover effortless elegance, framed by the horizon. Each residence is thoughtfully designed to welcome natural light, while sea-facing homes offer generous views of the expansive shoreline. With every detail crafted for comfort and elegance, Fahid Beach Residences delivers a truly elevated lifestyle in one of Abu Dhabi's most sought-after districts.





AMENITIES

Dive into a range of lifestyle amenities that cater to every passion and pace.

Residential amenities are situated on Level 1 of each podium, providing separation from the public domain. This elevated location offers sweeping water views and creates a tranquil retreat from the outside world.

BY THE WATER'S EDGE

The infinity pools are situated at the front of each podium, parallel to the beach, creating a seamless visual connection between the pool and the sea.





PRODUCTIVITY MEETS TRANQUILLITY

For professionals, beautifully designed co-working spaces offer a calm, productive environment for collaboration or quiet focus, bringing a perfect balance of home and work.

SAVOUR EVERY MOMENT

At the heart of the development is a social kitchen that's perfect for community gatherings, private chef dinners, or intimate birthday celebrations.





TAIL-WAGGING COMFORT

Not forgetting our furry friends, the development also features a Pet Spa for all grooming needs, care services and dog-walking services.

LIST OF AMENITIES

Infinity Pools

Jacuzzis

Kids Swimming Pools

Kids' Splash Pad

Outdoor Fitness Areas

Outdoor Kids' Play Area

Pet Spa

Squash Courts

Social Kitchens

Gymnasiums

Kids' Rooms

Multi-purpose Rooms

Steam Room & Sauna

Cinema Room

Co-working Lounges

Landscaped Podium Gardens





SERVICES

24/7 Gym with Personal Training (for a fee)

24/7 Security & Concierge

Visitor and Retail Valet

Discounted Pet Spa—Grooming and care services for pets including dog walking services

Community Activation and Events Programming

Cinema

Social Kitchen

Direct access to boutique shopping and retail on Coral Drive

Direct Access to Fahid Waterfront Promenade

High calibre F&B

DISCOVER YOUR SHORELINE ADDRESS

Choose from 1 to 4-bedroom apartments, 1 to 2-bedroom townhouses and 5-bedroom penthouses with first-class lifestyle and wellness amenities including state-of-the-art gymnasiums, steam and sauna rooms, infinity pools, social kitchens, cinema rooms and more.




YOUR DAILY INVITATION
TO REFINED LIVING






MATERIAL FINISHES – LIGHT

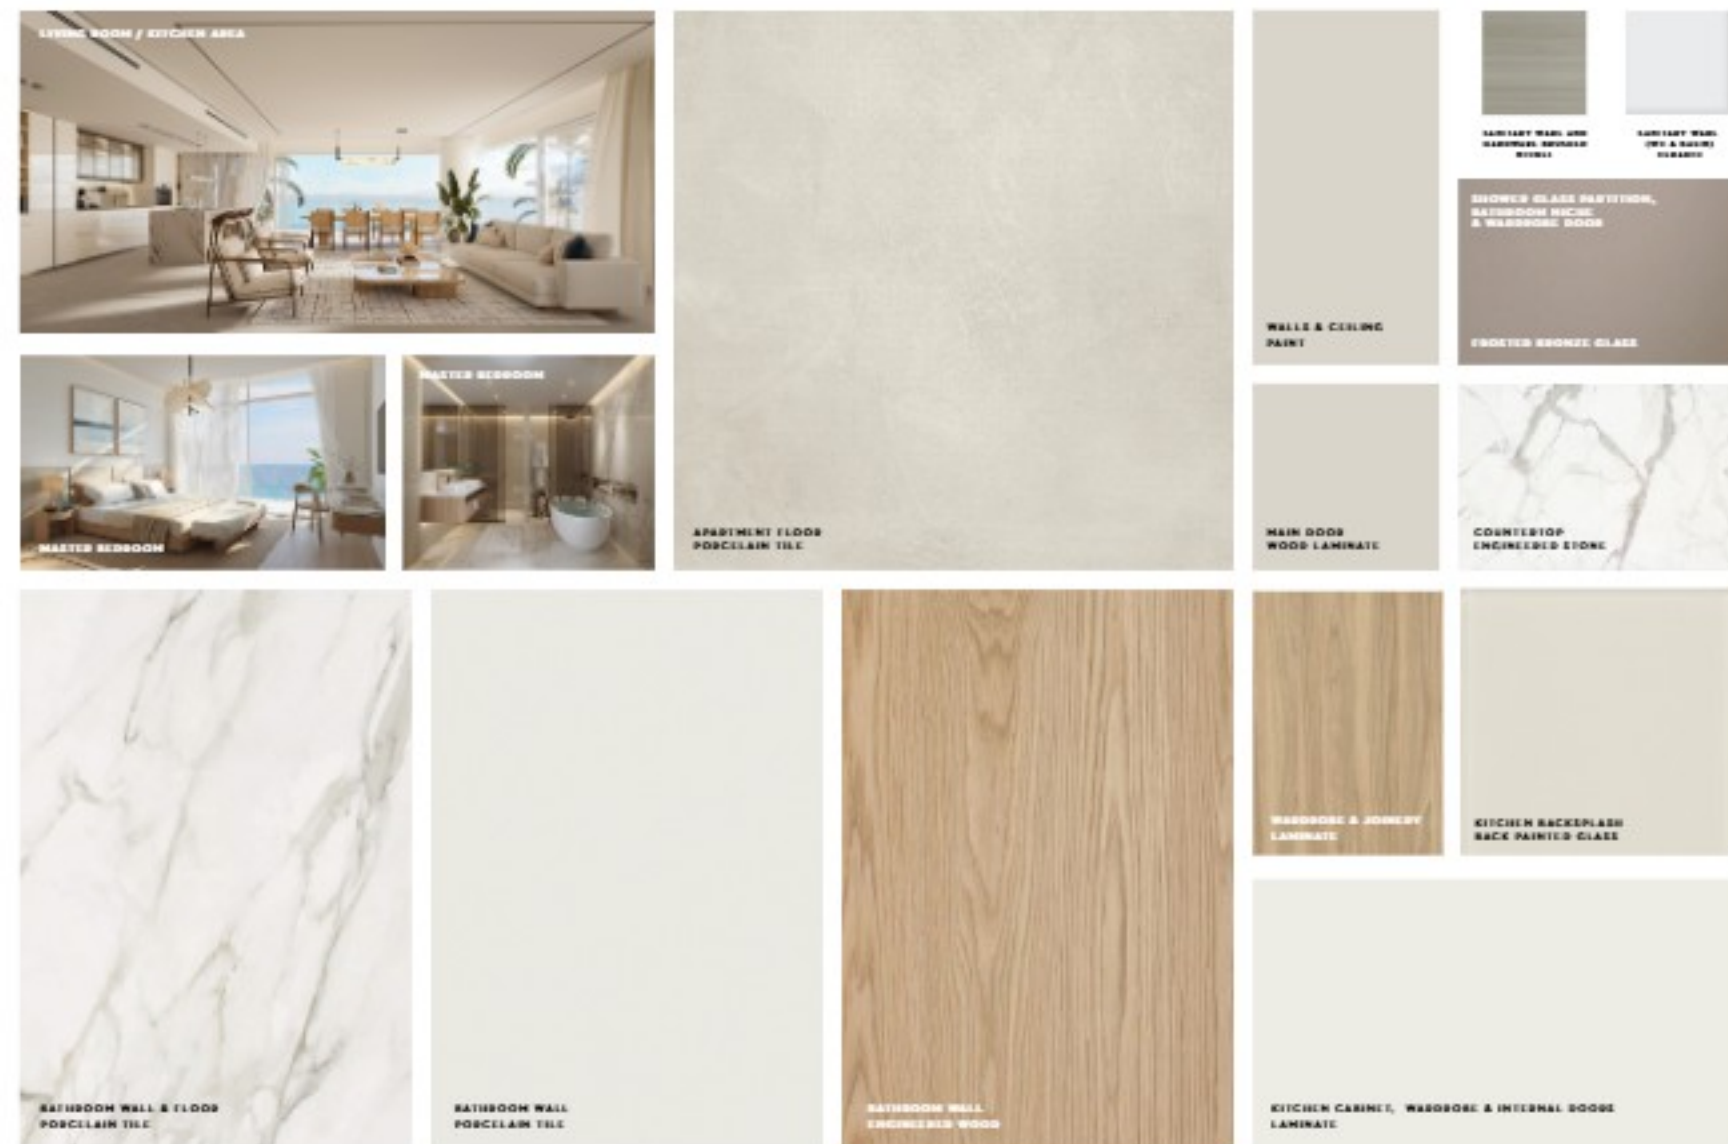

MATERIAL FINISHES – DARK

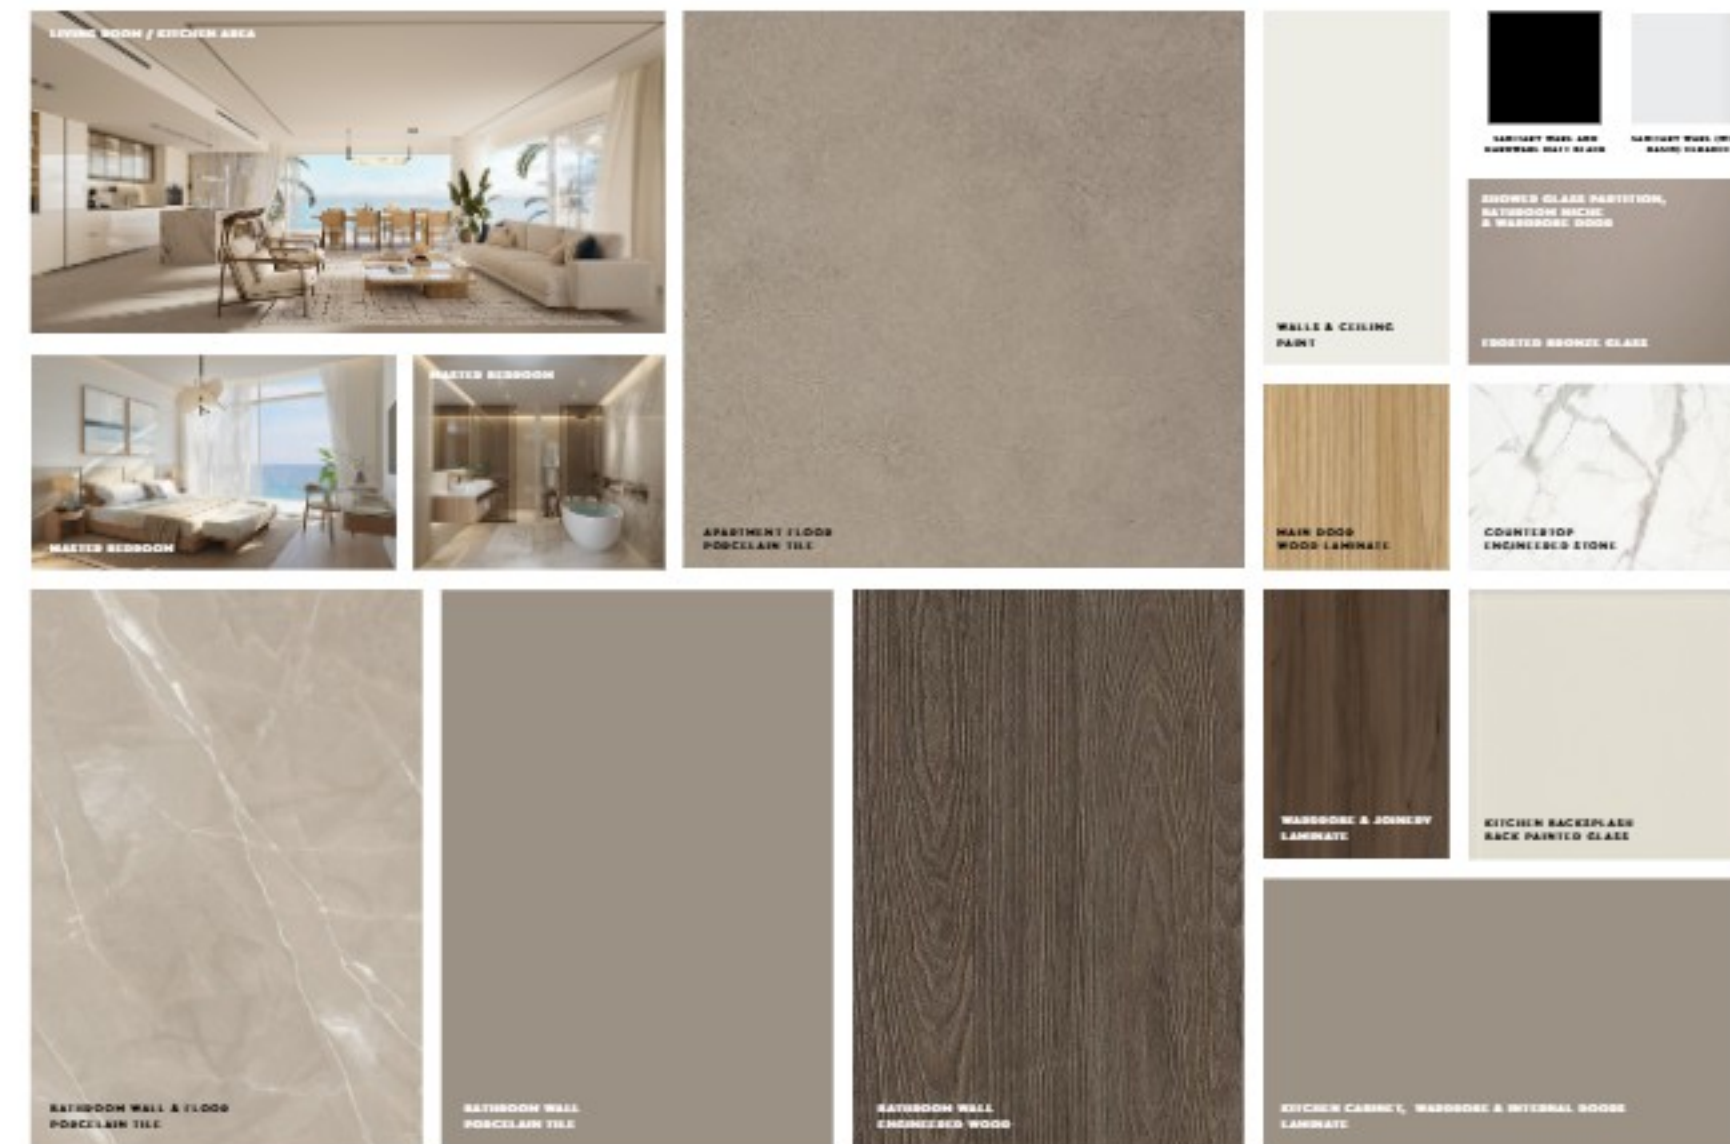

CURATED APARTMENT DESIGN

Our breathtaking beach-view apartments seamlessly combine luxury, innovation, and sustainability. Each home is thoughtfully designed, featuring Italian-branded kitchens and wardrobes that reflect a beachy, breezy palette.





Kitchens are equipped with premium built-in appliances, pull-out trash and bottle shelves, a pull-out faucet, and a smart magic corner for optimal storage.

Wardrobes are equally sophisticated—featuring sensor-activated lighting in master bedrooms, open LED-lit shelves, and a built-in safe, ensuring both beauty and convenience.





Bathrooms are crafted with the same attention to detail, offering rain showers in master bedrooms, smart drawers with integrated power outlets, and sleek, space-saving layouts. All finishes are sourced from sustainable, top-tier materials.

FLOOR PLANS

1-BEDROOM TYPE A



Disclaimer: Image is indicative. Actual size and configuration of balconies will be specific to the unit.

1-BEDROOM TYPE B₁



Disclaimer: Image is indicative. Actual size and configuration of balconies will be specific to the unit.

1-BEDROOM TYPE B₂



Disclaimer: Image is indicative. Actual size and configuration of balconies will be specific to the unit.

1-BEDROOM TYPE C



Disclaimer: Image is indicative. Actual size and configuration of balconies will be specific to the unit.

1-BEDROOM TYPE D



Disclaimer: Image is indicative. Actual size and configuration of balconies will be specific to the unit.

1-BEDROOM TOWNHOUSE



Lower Floor



Upper Floor

Disclaimer: Image is indicative. Actual size and configuration of balconies will be specific to the unit.

2-BEDROOM + MAID



Disclaimer: Image is indicative. Actual size and configuration of balconies will be specific to the unit.

2-BEDROOM + STUDY



Disclaimer: Image is indicative. Actual size and configuration of balconies will be specific to the unit.

2-BEDROOM DUPLEX (CORNER)



Lower Floor



Upper Floor

Disclaimer: Image is indicative. Actual size and configuration of balconies will be specific to the unit.

2-BEDROOM DUPLEX (MIDDLE)



Lower Floor




Upper Floor

Disclaimer: Image is indicative. Actual size and configuration of balconies will be specific to the unit.

2-BEDROOM TOWNHOUSE



Lower Floor

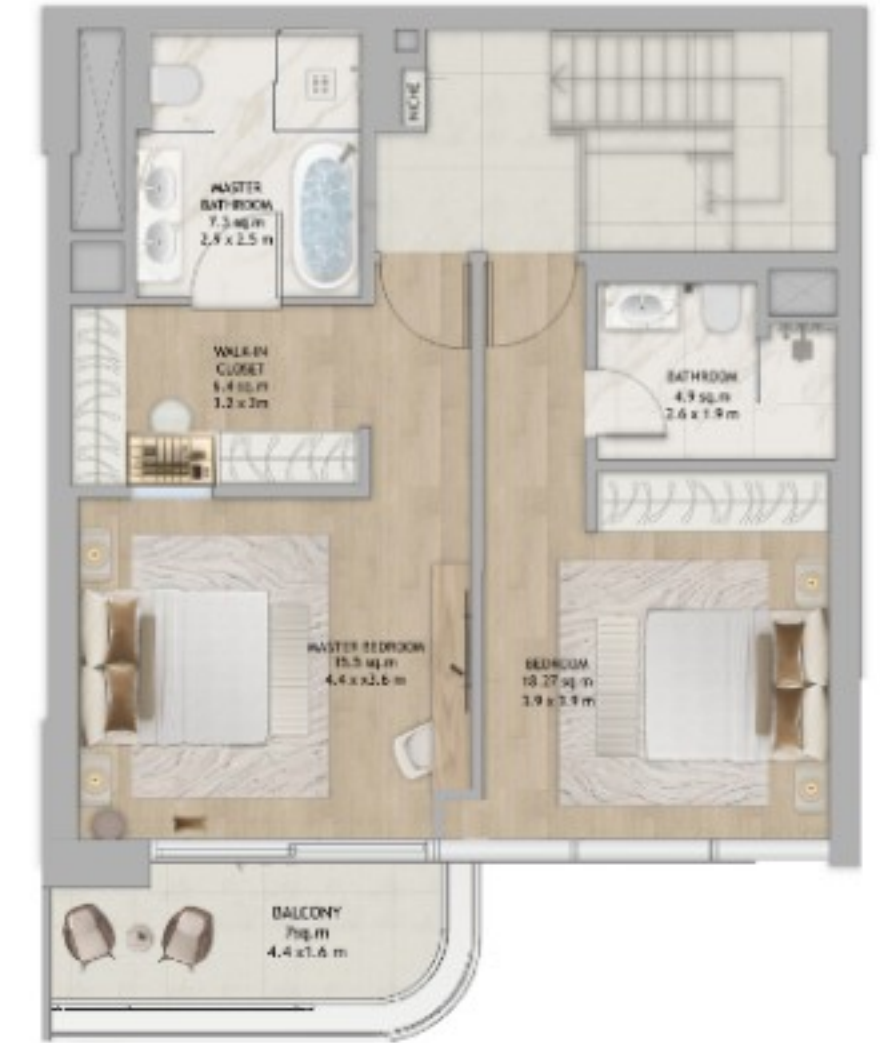

Upper Floor

Disclaimer: Image is indicative. Actual size and configuration of balconies will be specific to the unit.

1st Floor

Overall Dimensions: 36' 0" x 50' 0" (10.97 m x 15.24 m)

Room Details:

- Front Porch: 20 sq. ft. (1.87 m²)
- Living/Dining: 48.7 sq. ft. (4.51 m²)
- Kitchen: 14 sq. ft. (1.29 m²)
- Family Room: 14 sq. ft. (1.29 m²)
- Master Bedroom: 15.5 sq. ft. (1.43 m²)
- Secondary Bedroom: 14 sq. ft. (1.29 m²)
- Secondary Bedroom: 14 sq. ft. (1.29 m²)
- Master Bedroom: 15.5 sq. ft. (1.43 m²)
- Walk-in Closet: 6 sq. ft. (0.56 m²)
- Master Bathroom: 8.8 sq. ft. (0.81 m²)
- Secondary Bathroom: 4.2 sq. ft. (0.39 m²)
- Secondary Bathroom: 4.2 sq. ft. (0.39 m²)
- Powder Room: 4 sq. ft. (0.37 m²)
- Store & Laundry: 5 sq. ft. (0.46 m²)
- Study: 5 sq. ft. (0.46 m²)
- Bed Closet: 5 sq. ft. (0.46 m²)

Total Area: 1,711 sq. ft. (158.7 sq. m.)

1st Floor

Overall dimensions: 30' 0" x 55' 0" (9.1 m x 16.8 m)

Rooms and Dimensions:

- Front Porch: 10' 0" x 10' 0" (3.0 m x 3.0 m)
- Living & Dining: 18' 0" x 24' 0" (5.5 m x 7.3 m)
- Kitchen: 10' 0" x 12' 0" (3.0 m x 3.7 m)
- Family Room: 12' 0" x 18' 0" (3.7 m x 5.5 m)
- Study: 8' 0" x 10' 0" (2.4 m x 3.0 m)
- Store & Laundry: 8' 0" x 10' 0" (2.4 m x 3.0 m)
- Powder Room: 5' 0" x 7' 0" (1.5 m x 2.1 m)
- Master Bedroom: 12' 0" x 14' 0" (3.7 m x 4.3 m)
- Master Bathroom: 8' 0" x 10' 0" (2.4 m x 3.0 m)
- Walk-in Closet: 6' 0" x 8' 0" (1.8 m x 2.4 m)
- Secondary Bedroom 1: 10' 0" x 12' 0" (3.0 m x 3.7 m)
- Secondary Bedroom 2: 10' 0" x 12' 0" (3.0 m x 3.7 m)
- Secondary Bedroom 3: 10' 0" x 12' 0" (3.0 m x 3.7 m)
- Secondary Bathroom 1: 6' 0" x 8' 0" (1.8 m x 2.4 m)
- Secondary Bathroom 2: 6' 0" x 8' 0" (1.8 m x 2.4 m)

BALCONY
20 sq. ft.
6.63 x 3.0 m

LIVING ROOM
33.7 sq. ft.
8.85 x 11.5 m

KITCHEN
19.4 sq. ft.
5.2 x 3.7 m

DINING ROOM
15.6 sq. ft.
4.2 x 3.7 m

SECONDARY BEDROOM
15.6 sq. ft.
4.2 x 3.7 m

SECONDARY BEDROOM
15.6 sq. ft.
4.2 x 3.7 m

MASTER BEDROOM
15.5 sq. ft.
4.1 x 3.7 m

POWDER ROOM
3.1 sq. ft.
0.9 x 3.5 m

LAUNDRY
3.7 sq. ft.
1.1 x 3.3 m

STORAGE
4.9 sq. ft.
1.7 x 3.3 m

WALK-IN CLOSET
8.2 sq. ft.
2.7 x 3.0 m

MASTER BATHROOM
5.7 sq. ft.
1.7 x 3.3 m

MASTER CLOSET
3.0 sq. ft.
0.9 x 3.3 m

HALL

DISP. CABINET

4-BEDROOM + MAID



Disclaimer: Image is indicative. Actual size and configuration of balconies will be specific to the unit.



ALDAR.COM